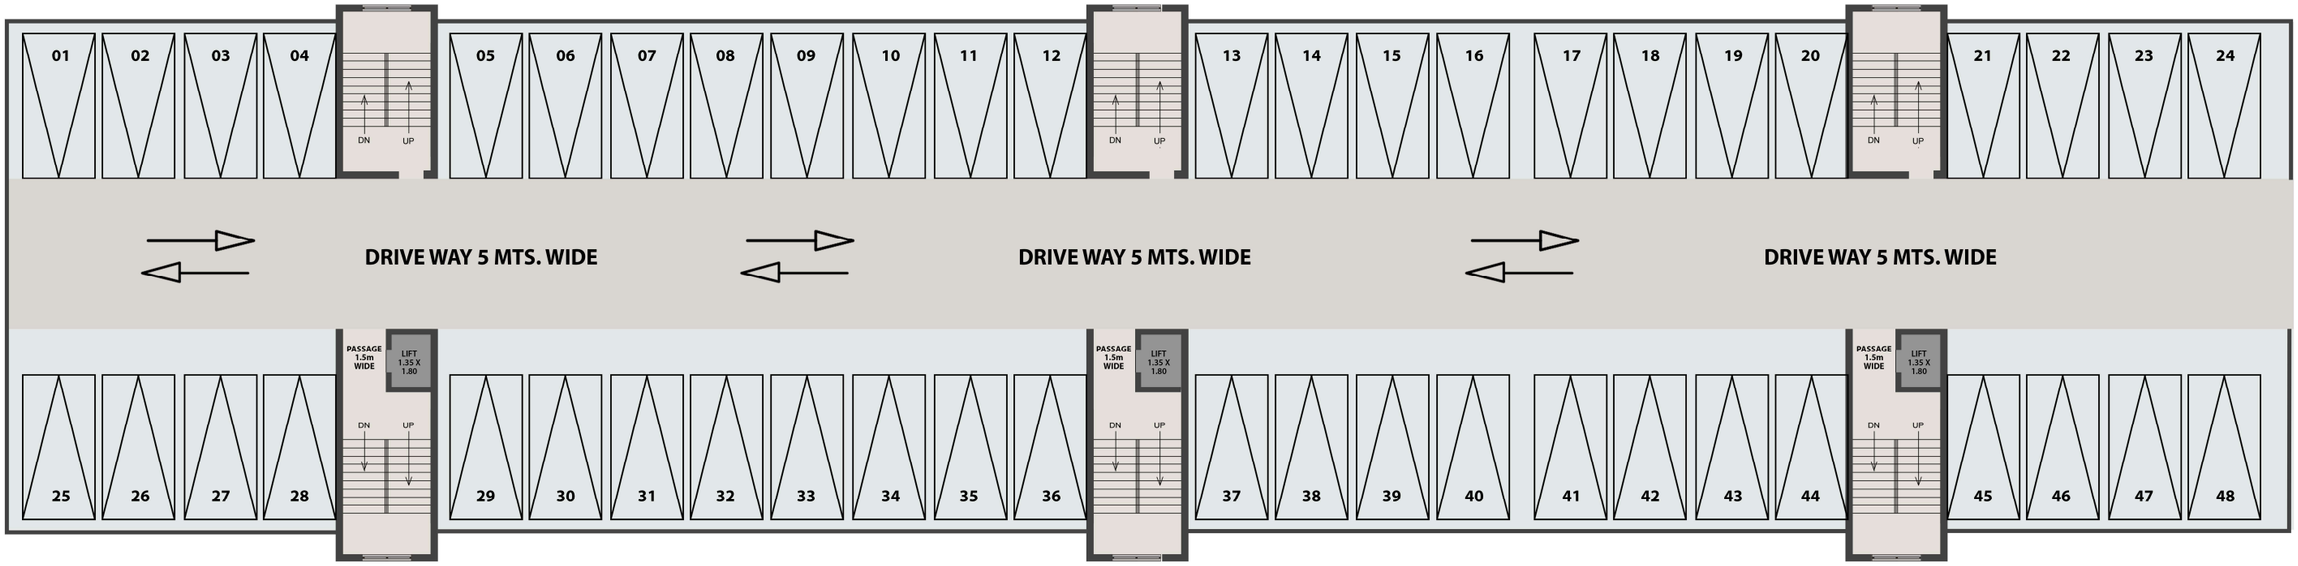

STILT LEVEL 02 FLOOR PLAN